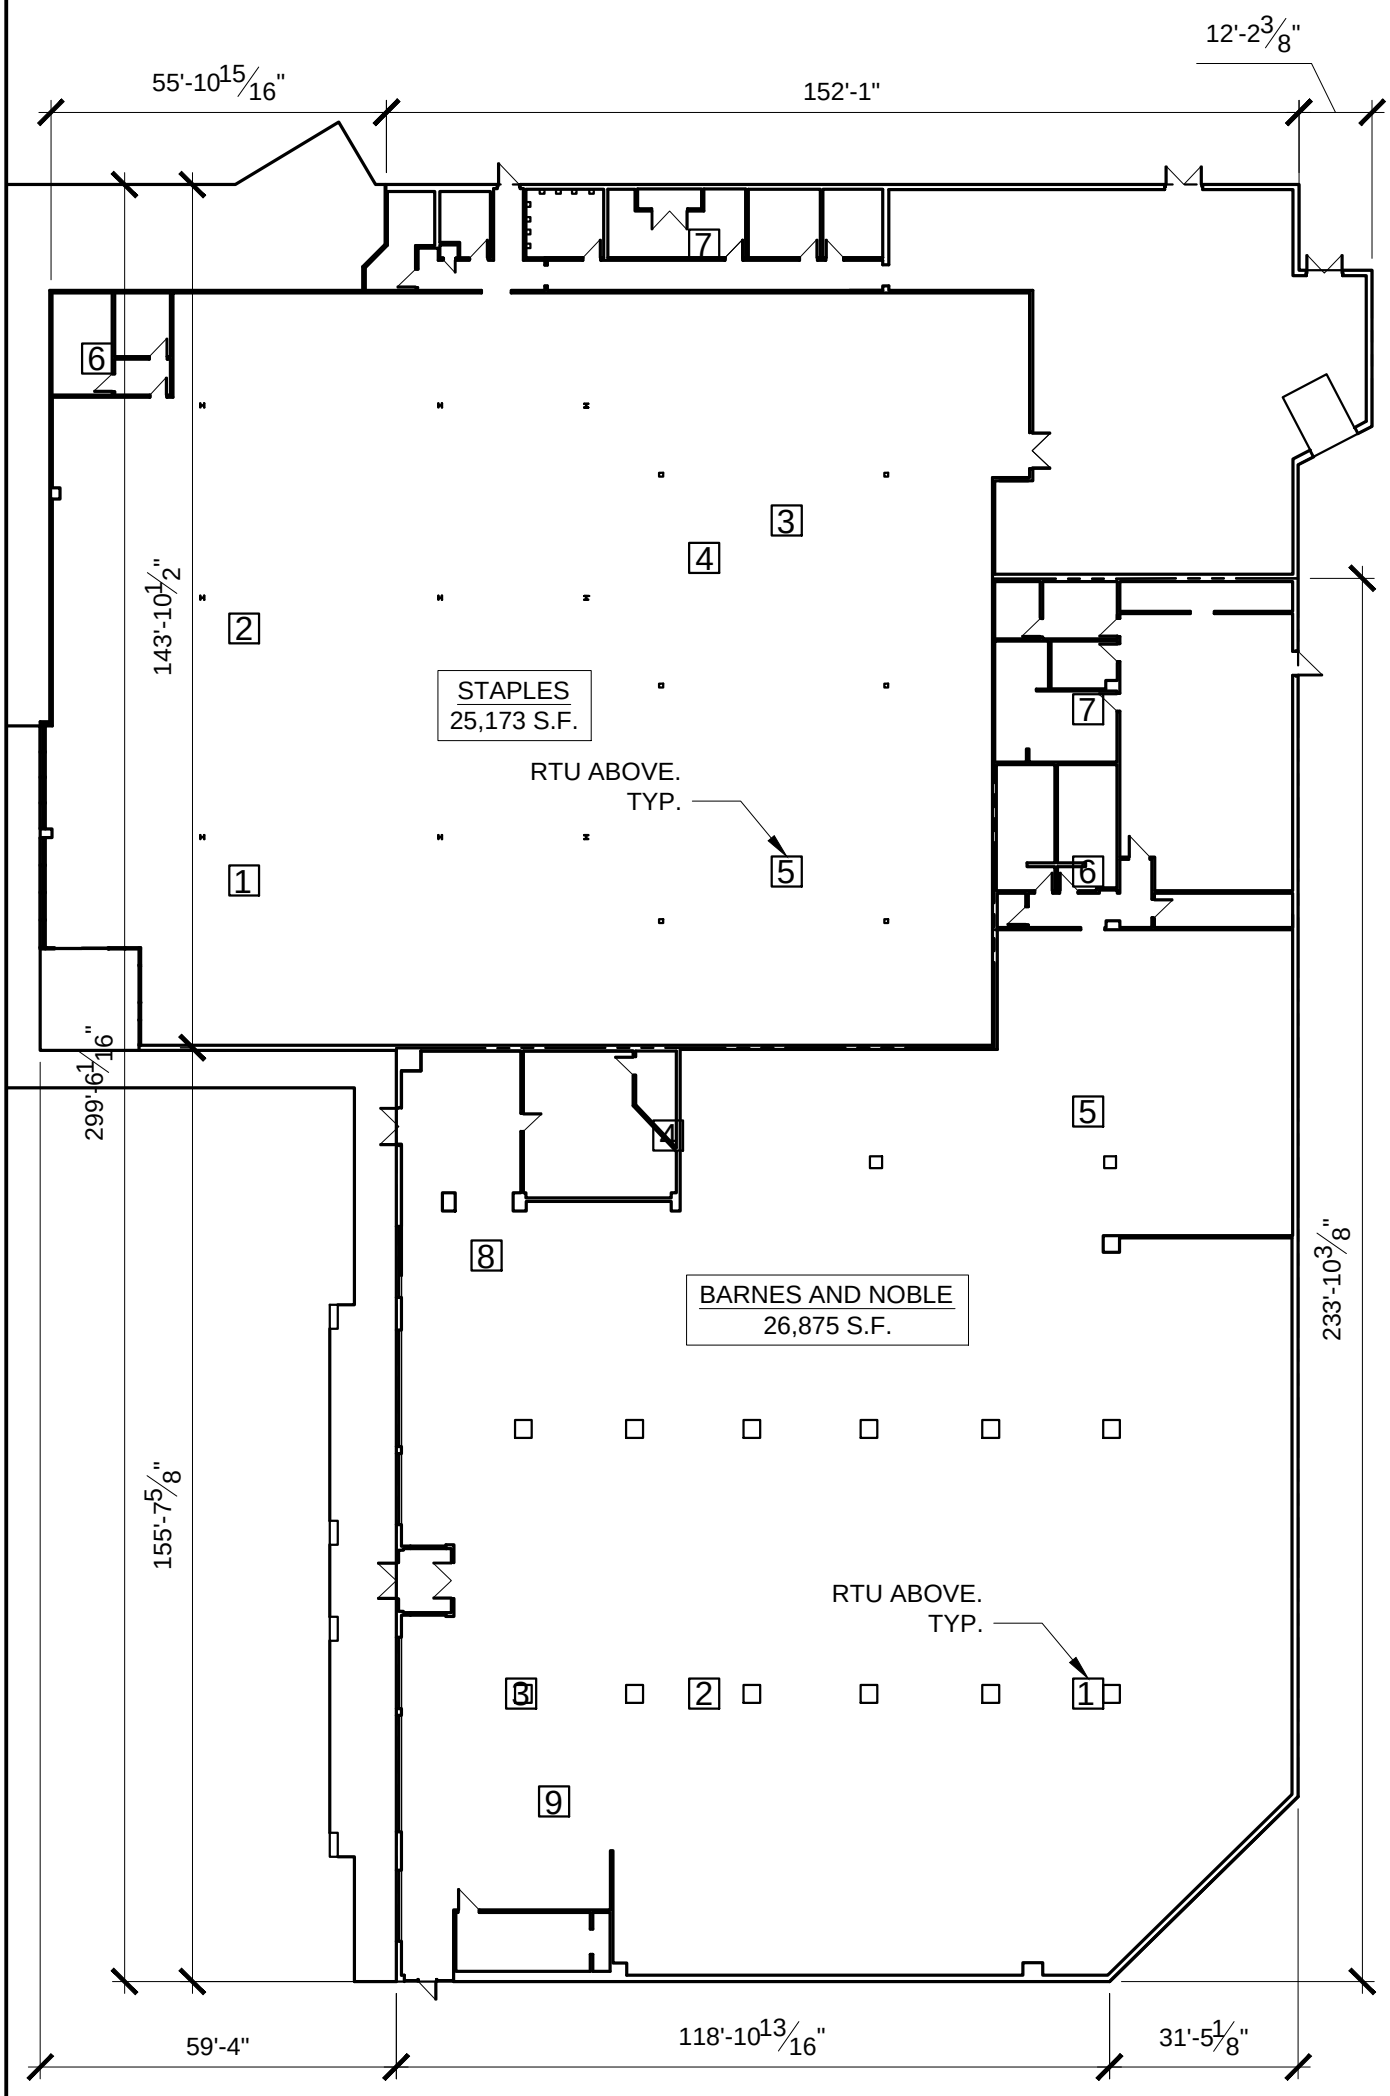

1 LEASE OUTLINE PLAN
SCALE: 3/32"=1'-0"

LOD Submittal Review

☐ Approved ☐ Approved As Corrected

☐ Rejected ☐ Revise And Resubmit

The base building information depicted on this drawing is preliminary and subject to change. All final information, dimensions, utility locations, actual field conditions, etc., must be field verified by tenant prior to the development and completion of the tenant fit-out drawings.

By: _____

Date: _____

REV	DATE	COMMENTS

PRELIMINARY DRAWING
SUBJECT TO FIELD VERIFICATION

4 NOT USED
SCALE: N.T.S.

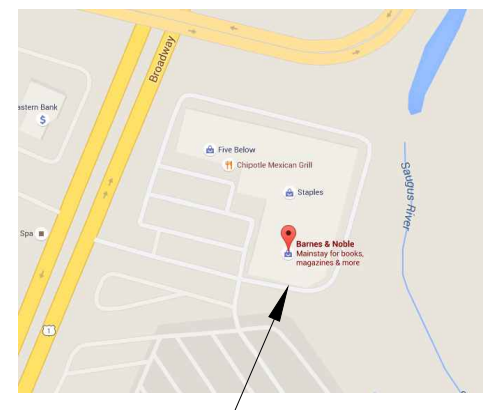

SAUGUS PLAZA

3 VICINITY PLAN
SCALE: N.T.S.

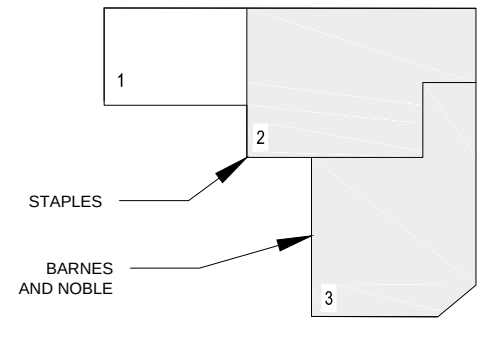

2 KEY PLAN
SCALE: N.T.S.

ARCHITECT
phase zero design
EIGHT WILCOX STREET
SIMSBURY, CONNECTICUT 06070
PHONE: (860) 264-1624
FAX: (860) 264-1628
WEBSITE:www.phasezerodesign.com

OWNER
DIVIDEND CAPITAL DIVERSIFIED PROPERTY FUND, INC.
518 17TH STREET, 17th FLOOR
DENVER, CO 80202
PHONE: (860) 523-8992
WEBSITE: www. dividendcapital.com

PROJECT TITLE
SAUGUS PLAZA
444 BROADWAY STREET
SAUGUS, MA 01906

Disclaimer:
This drawing is the property of Phase Zero Design and is not to be reproduced or copied in whole or in part. this drawing is to be used for this specific project only and not to be used on any other project. This drawing shall be returned to phase zero design upon written request.

© Copyright 2015 by Phase Zero Design.

DATE: 06/11/2015
PROJECT NO: 1115076

DRAWING NO.
LOD.1
DRAWING TITLE
LEASE PLAN
DRAWN BY: SL
CHECKED BY: DF